FRONT ELEVATION
1/4" = 1'-0"

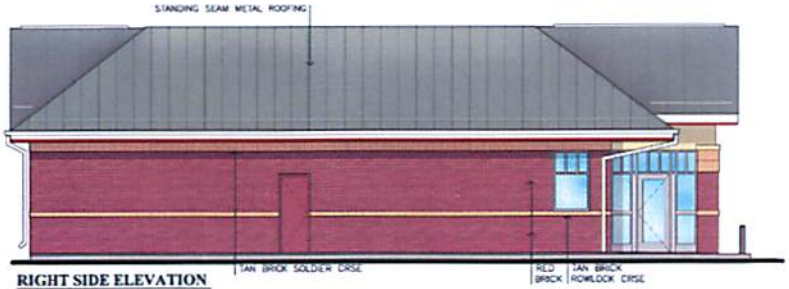

RIGHT SIDE ELEVATION
3/16" = 1'-0"

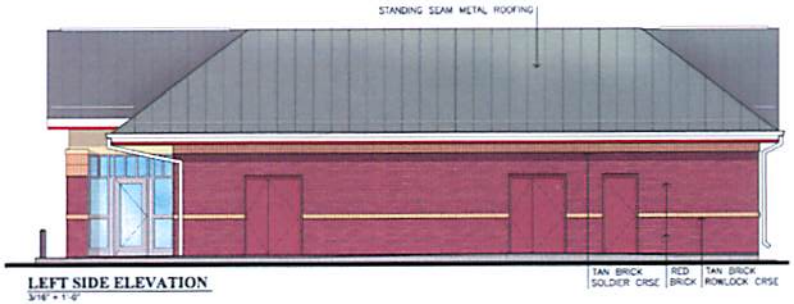

LEFT SIDE ELEVATION
3/16" = 1'-0"

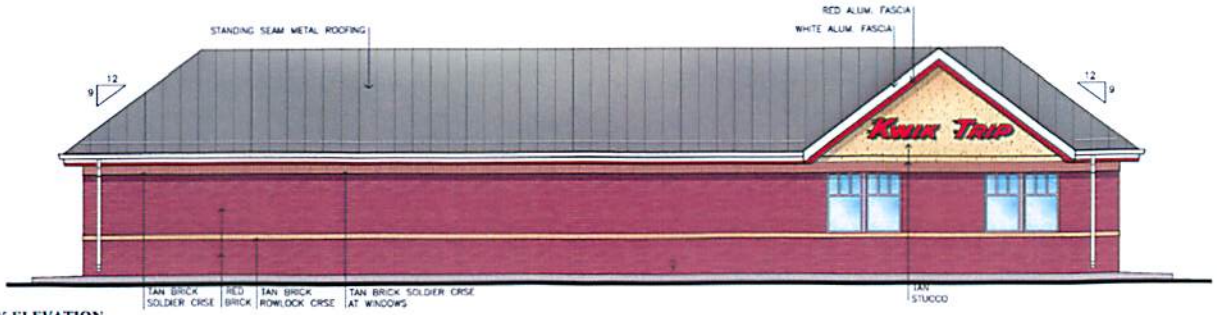

BACK ELEVATION
3/16" = 1'-0"

LARSON ARCHITECT
300 N. 2ND. ST. #225
La Crosse, WI 54601
(608) 784 - 6808
FAX (608) 784 - 6599

KWIK TRIP STORES
KWIK STAR STORES

96'x54' LH STANDARD

EXT. COLOR SCHED.		
MATERIAL	MANUF.	COLOR
TAN BRICK	BOUR CITY	CLAY BUFF
RED BRICK	BOUR CITY	CABERNET BURGUNDY
MORTAR		GREY
METAL ROOF	UNI-CLAD	HUNTER GREEN
STUCCO	TOTAL WALL	MATCHING WITH BRICK BUFF/TAN
BULLNOSE		BLACK, GLOSS
FASCIA	UNI-CLAD 24 GA.	BRICK RED STONE WHITE

Revised :
Date : JAN 27, 09
Checked : TPL
Drawn :
Project # :

A200